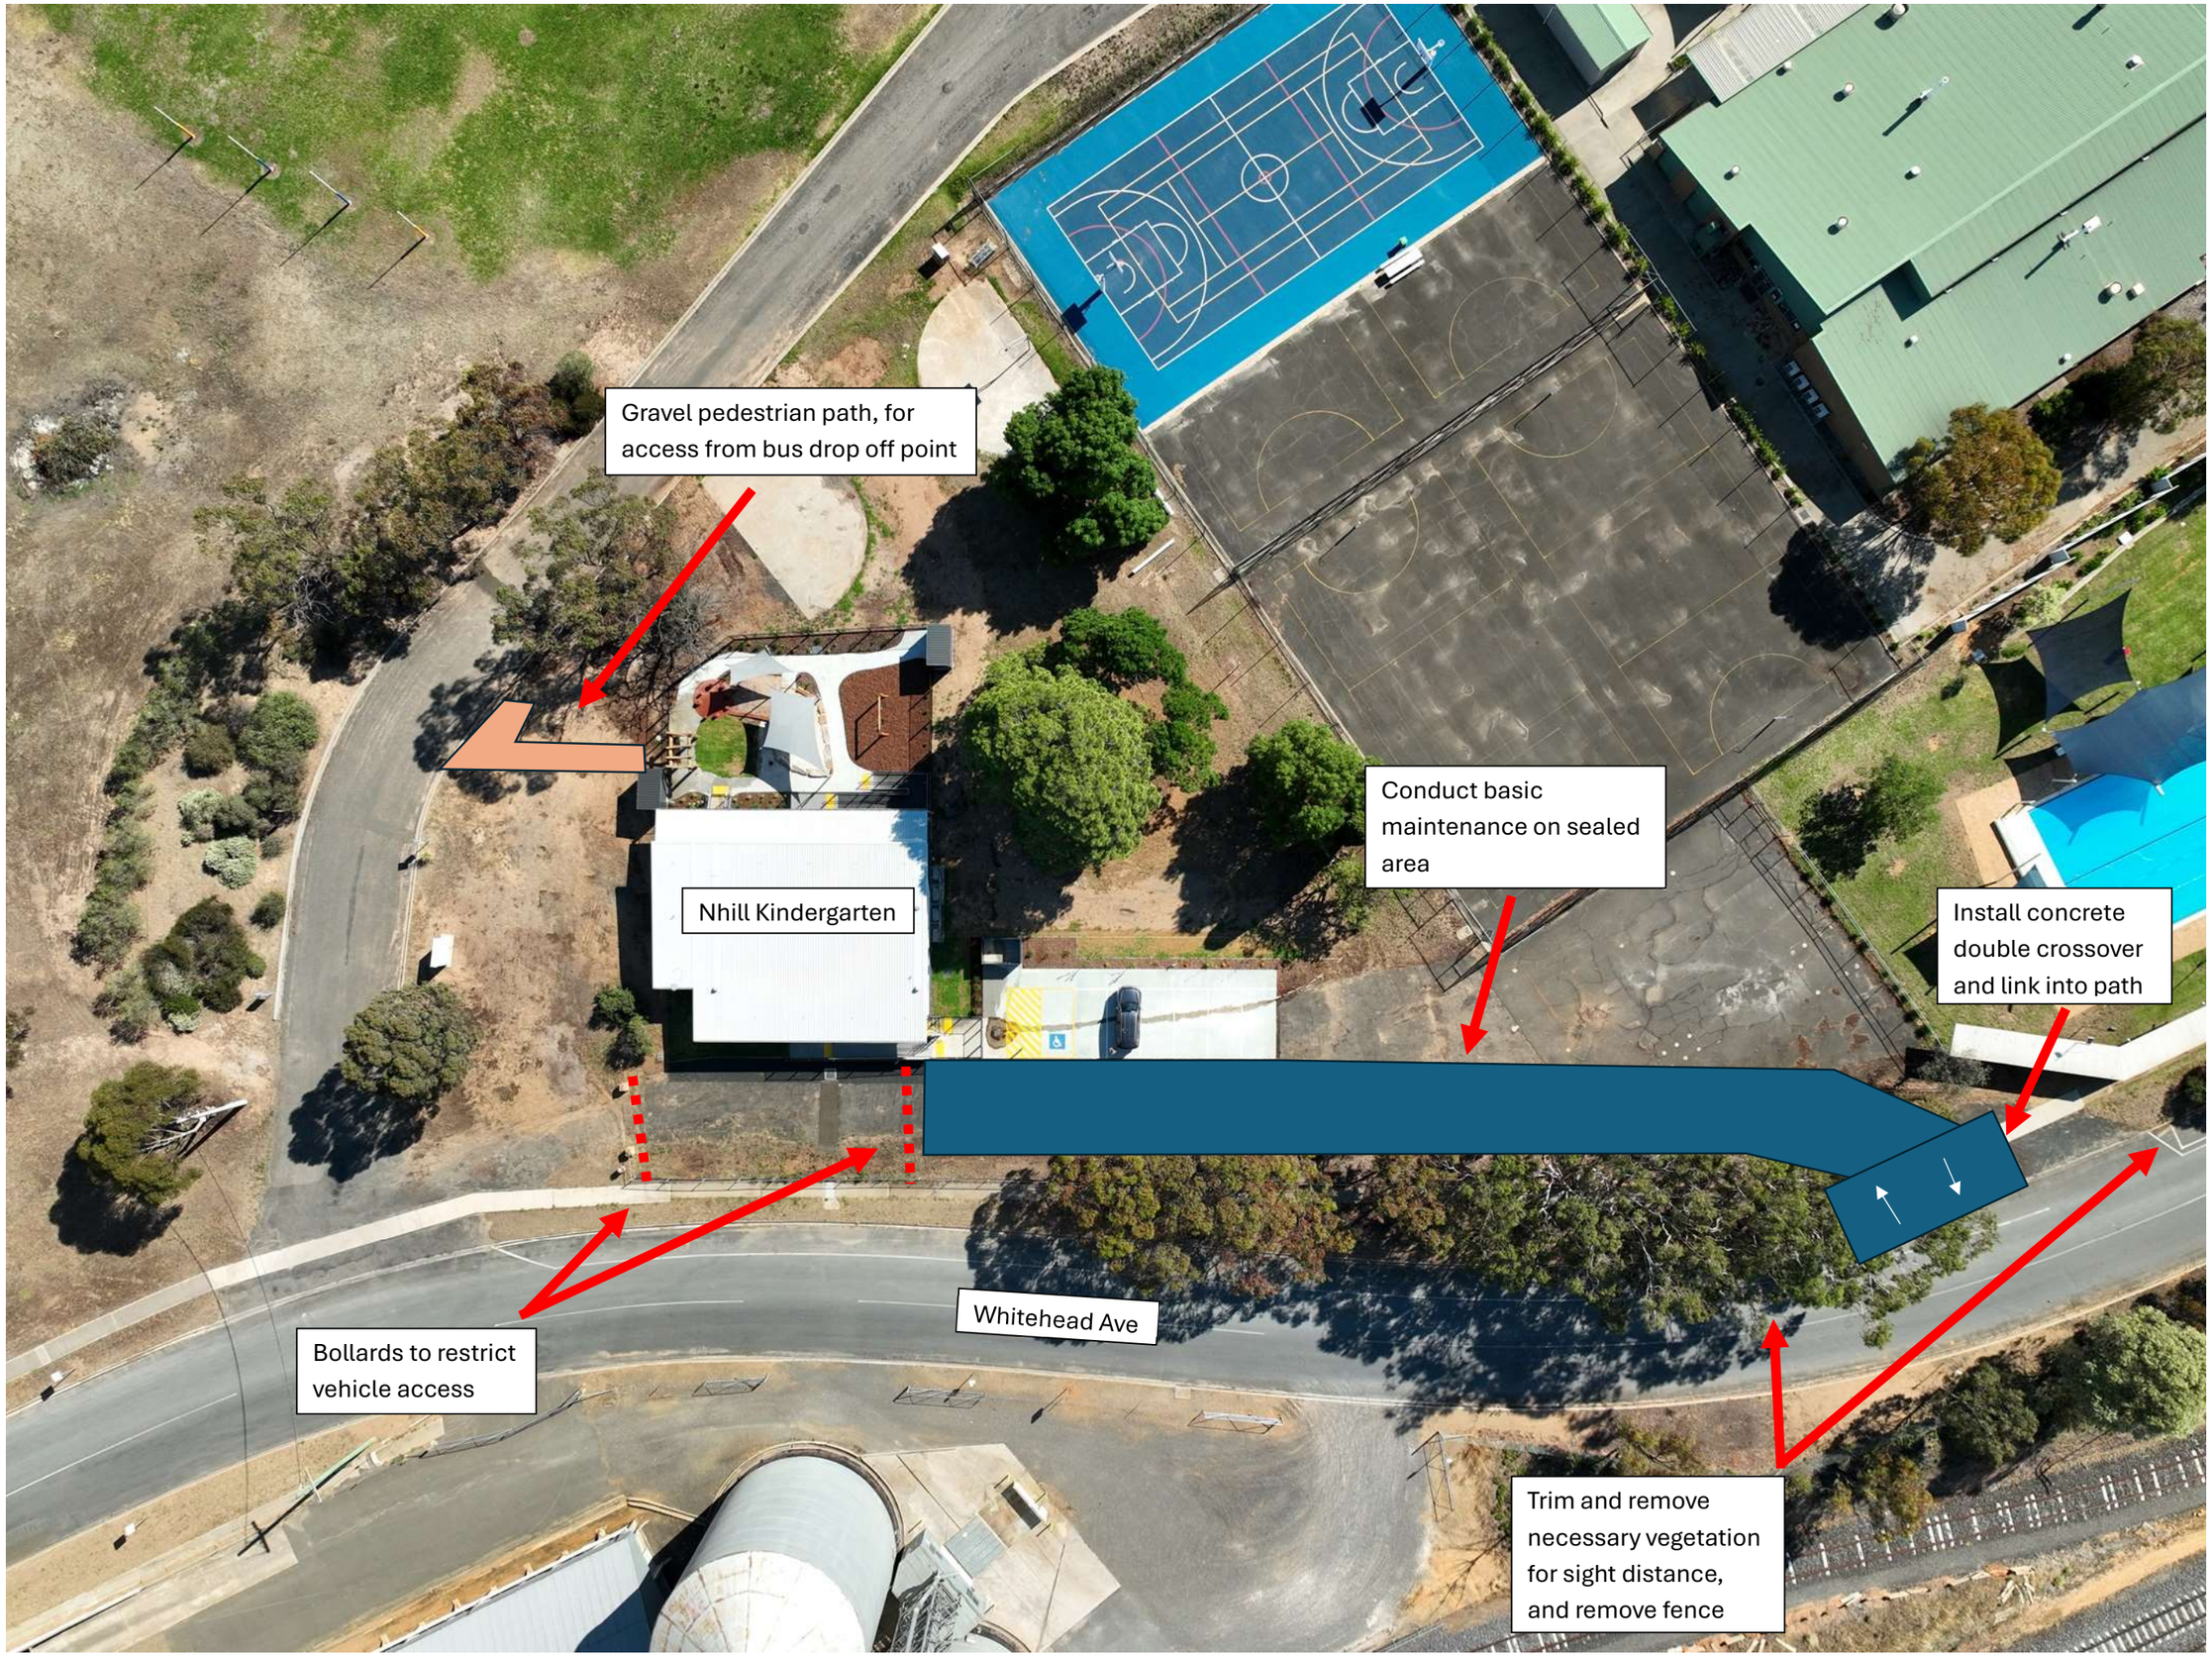
Gravel pedestrian path, for access from bus drop off point
Nhill Kindergarten
Conduct basic maintenance on sealed area
Install concrete double crossover and link into path
Whitehead Ave
Bollards to restrict vehicle access
Trim and remove necessary vegetation for sight distance, and remove fence